
A3

LEGEND TO FIRE SYMBOLS


- SMOKE DETECTOR
- HEAT DETECTOR
- SOUNDER
- BREAK GLASS POINT

● CCTV


This drawing is copyright and the property of DH Design Architects. Reproduction of this drawing is not permitted without written authorisation.
Figured dimensions are to be used in preference to scaled entities with particulars taken from the actual work where possible.
Any discrepancies are to be reported to the architects immediately and before proceeding.
All construction site personnel are to operate under current Health and Safety legislation or the Construction and Management Regulations - if applicable

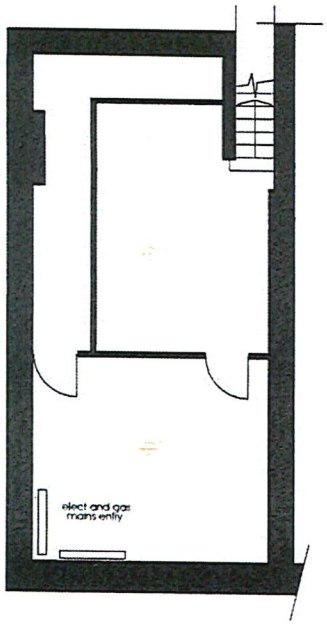

CELLAR LEVEL

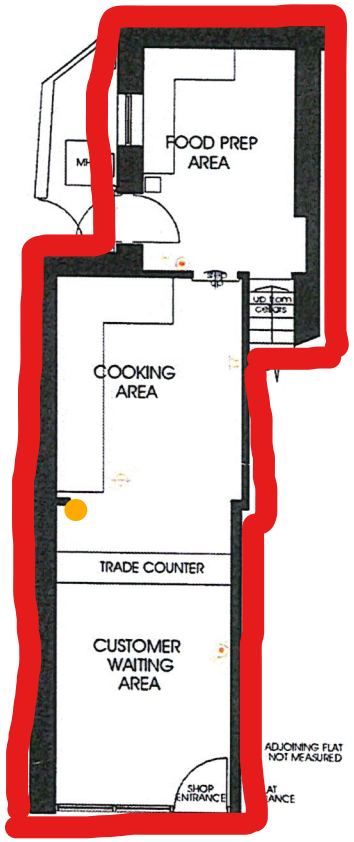

STREET LEVEL

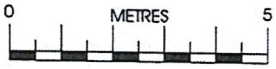

SCALE

'PELLS BYRE', HOPHOUSE LANE, KIRKBY LONSDALE, CUMBRIA LA62EH
TELEPHONE/FAX NUMBER 015242 72136
E.Mail: dhacking@dhdesignarchitects.freeserve.co.uk

DH Design North West Ltd. CHARTERED ARCHITECTS

JOB FLOOR PLANS 78 PENNY STREET, LANCASTER

CLIENT RATCLIFFE AND BIBBY

DRAWING SURVEY

SCALE 1:100 DRAWN ag DATE 06/14 DRAWING NUMBER 1424 01